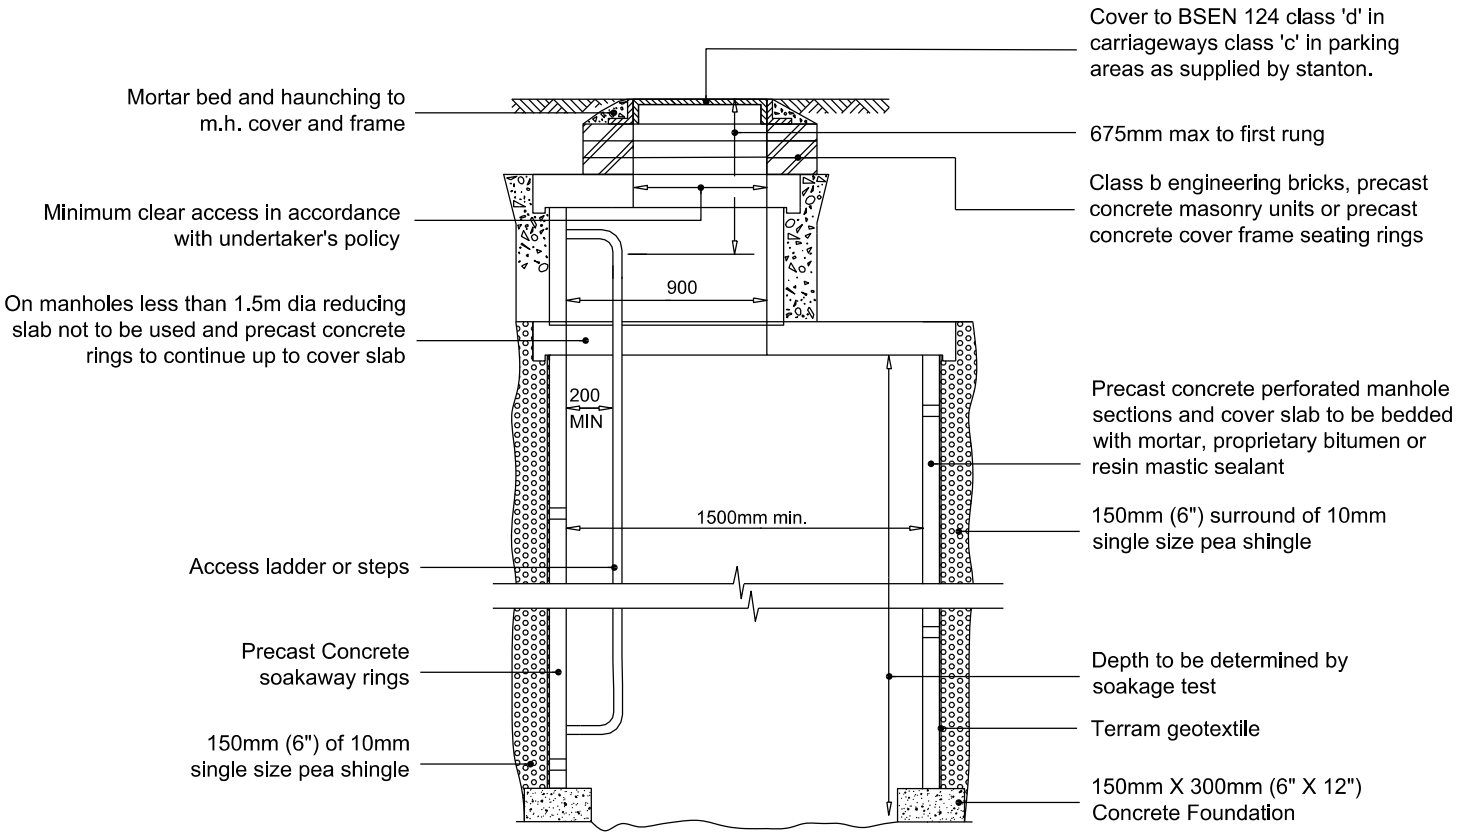

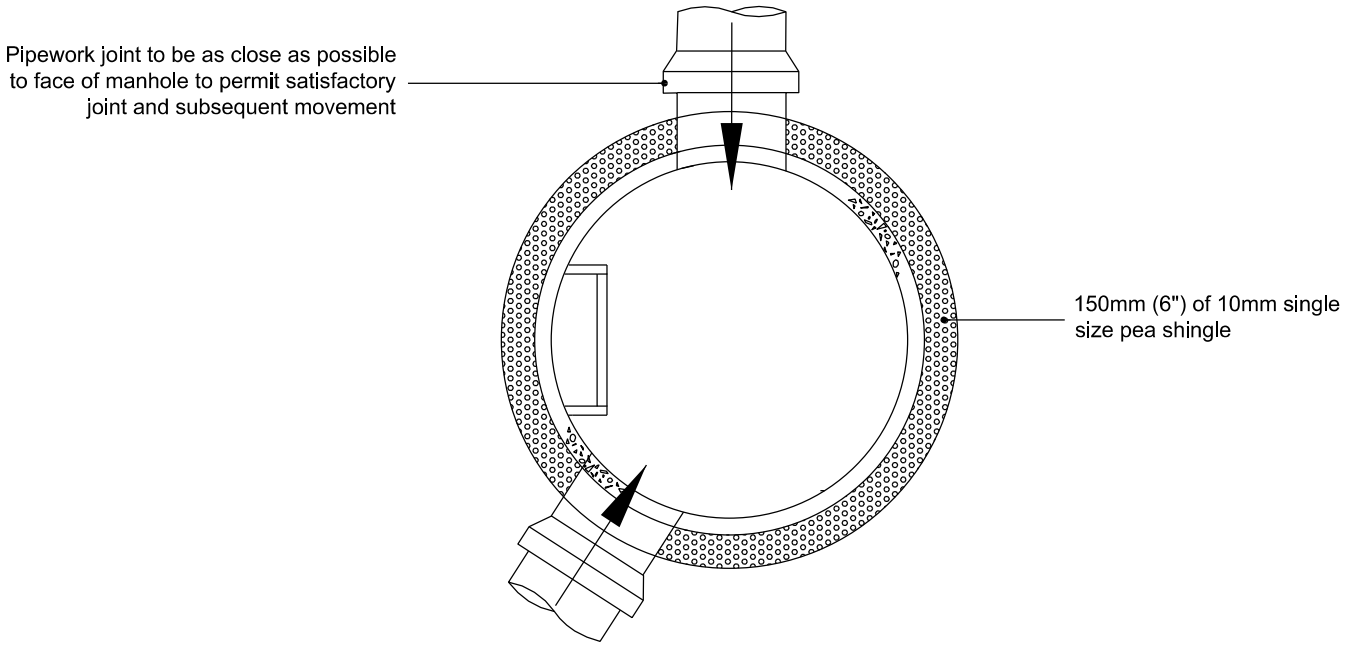

Typical Large Soakaway Detail - Carriageway Construction

NOT TO SCALE

Building Control
Surrey Heath Borough Council
Knoll Road
CAMBERLEY
Surrey GU15 3HD

Tel: +44 (0)1276 707100
Fax: +44 (0)1276 707448
Email: building.control@surreyheath.gov.uk